| COUNTY OF | ITEM NO. | SHEET NO. |
|---|---|---|
| HENDERSON | 2-108.00 | 1 |

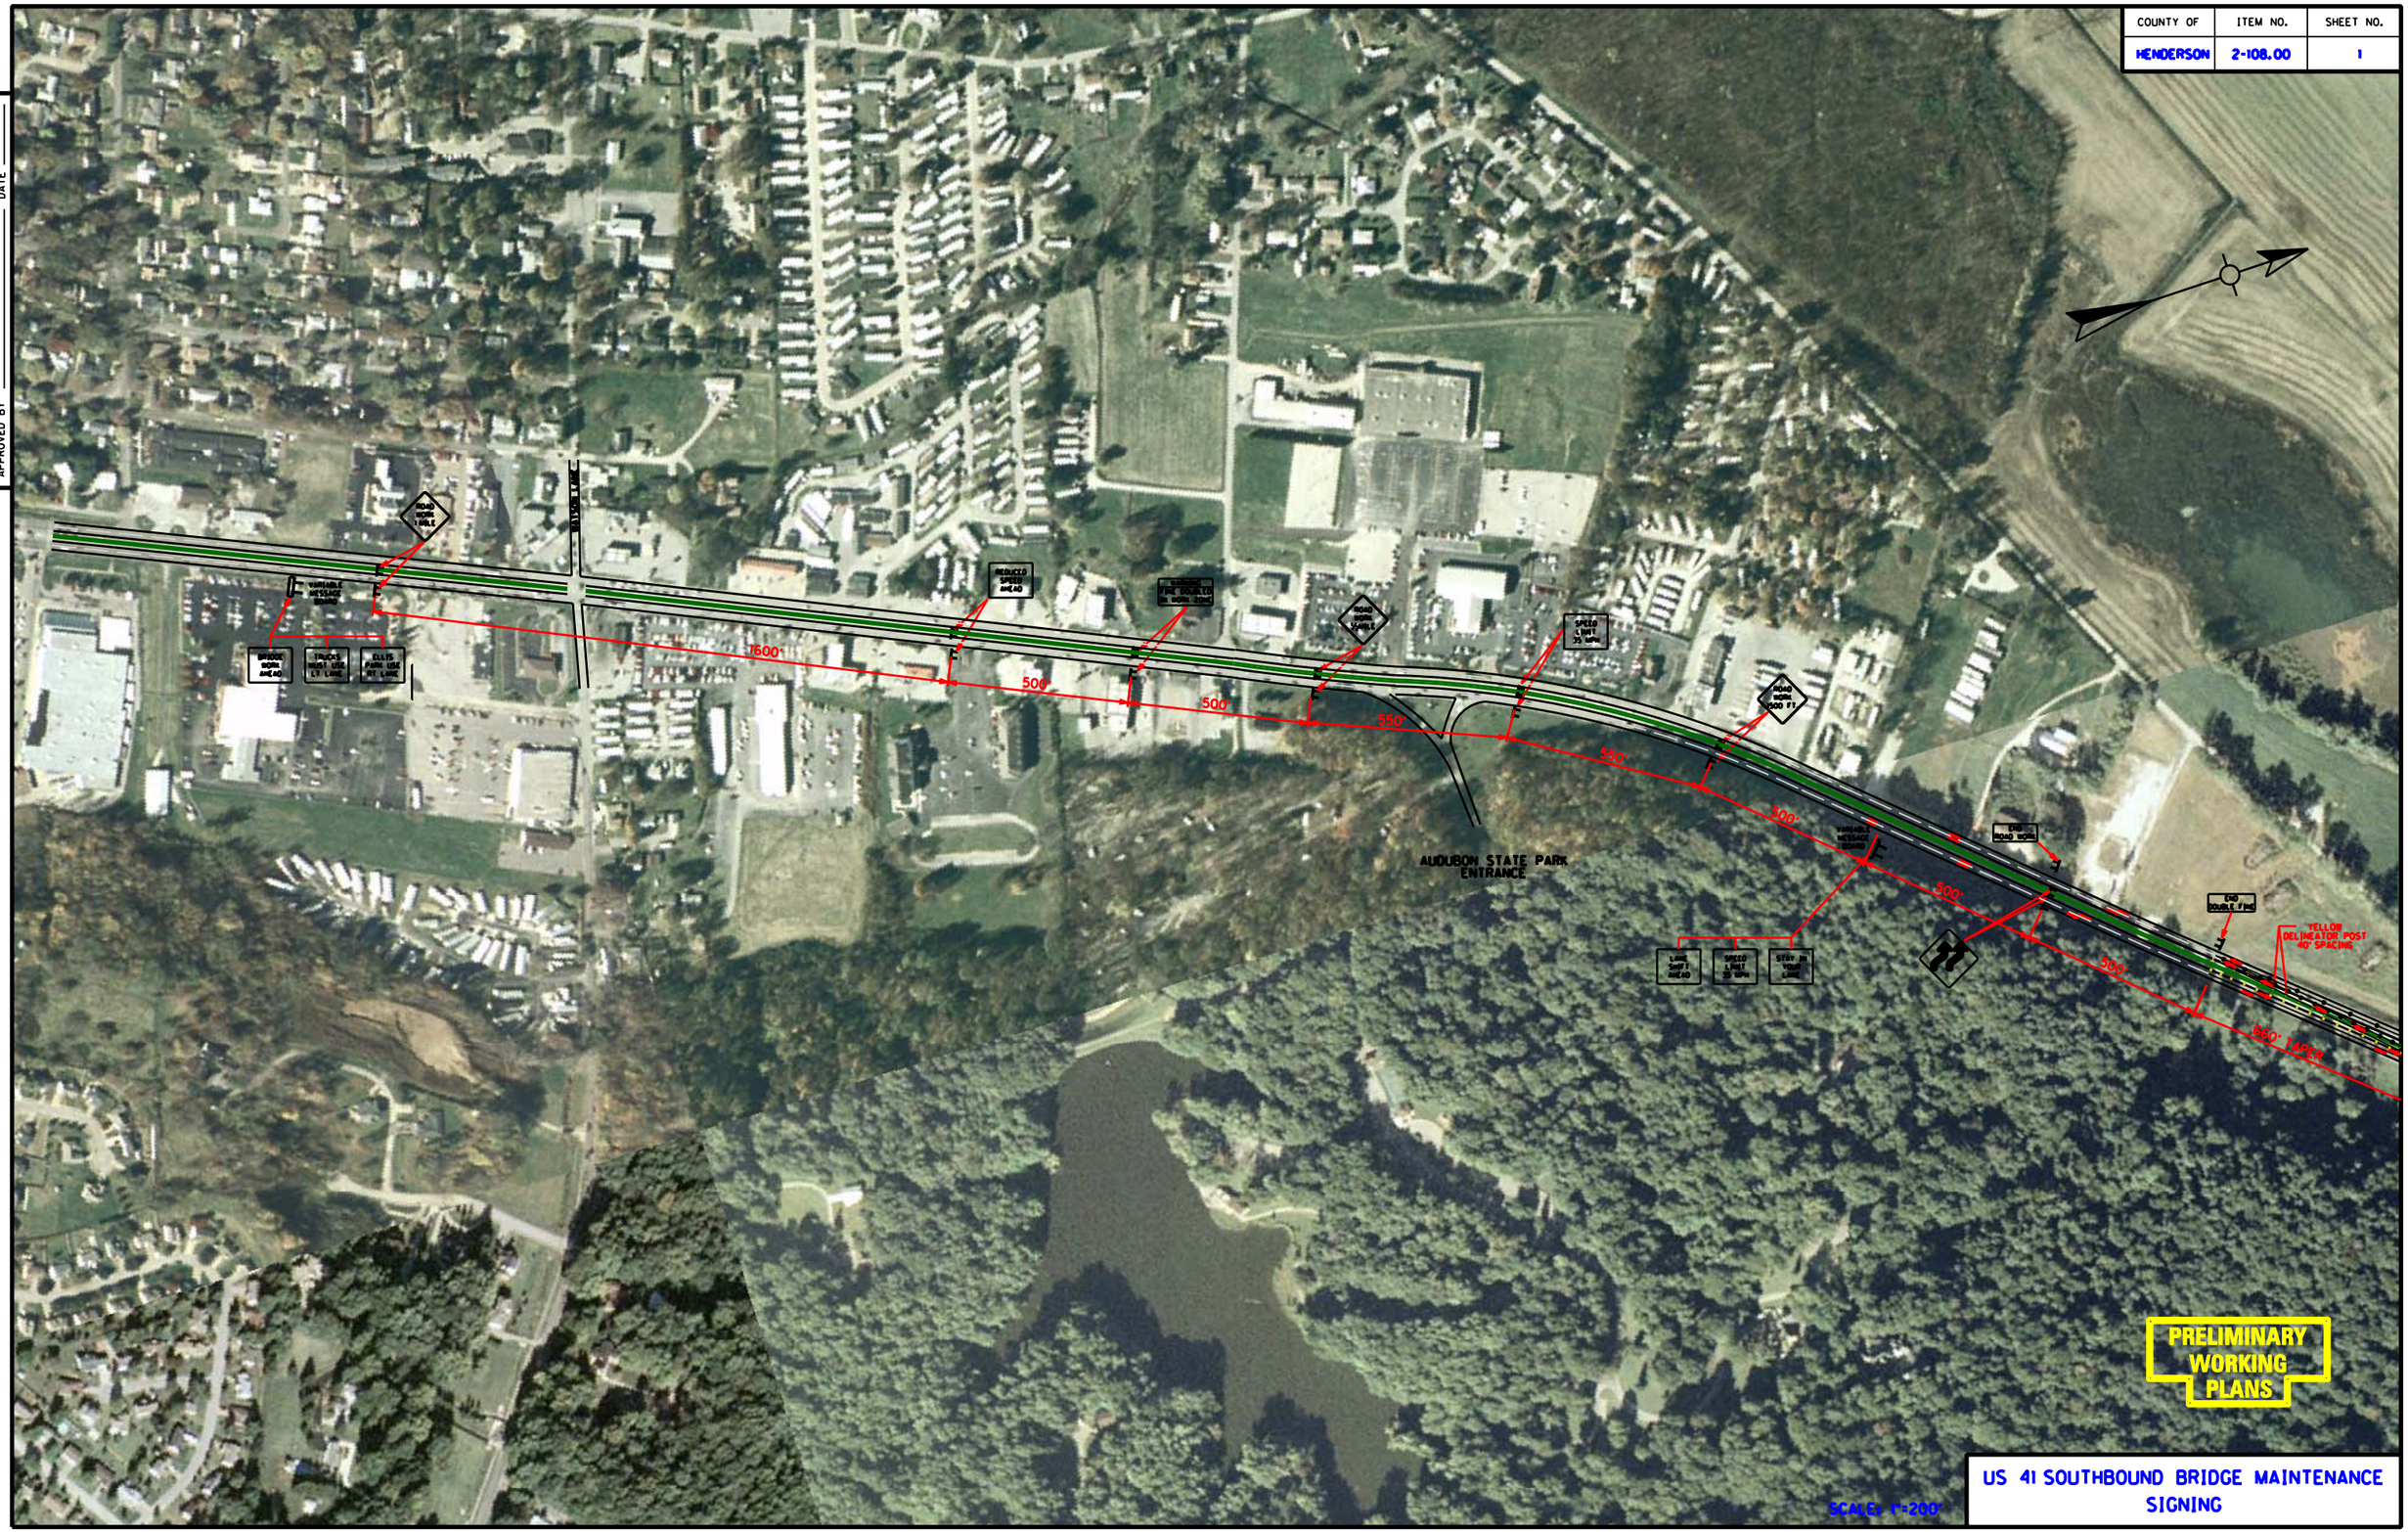


US 41 SOUTHBOUND BRIDGE MAINTENANCE SIGNING

PREPARED BY _____ DATE _____
CHECKED BY _____ DATE _____
APPROVED BY _____ DATE _____

USER: $$$$USER$$$$
DATE: $$$$DATE$$$$
FILE NAME: $$$$design$file$specification$$$$
E-SHEET NAME: