COUNTY OF	ITEM NO.	SHEET NO.
HENDERSON	2-108.00	3

PREPARED BY _____ DATE _____
CHECKED BY _____ DATE _____
APPROVED BY _____ DATE _____

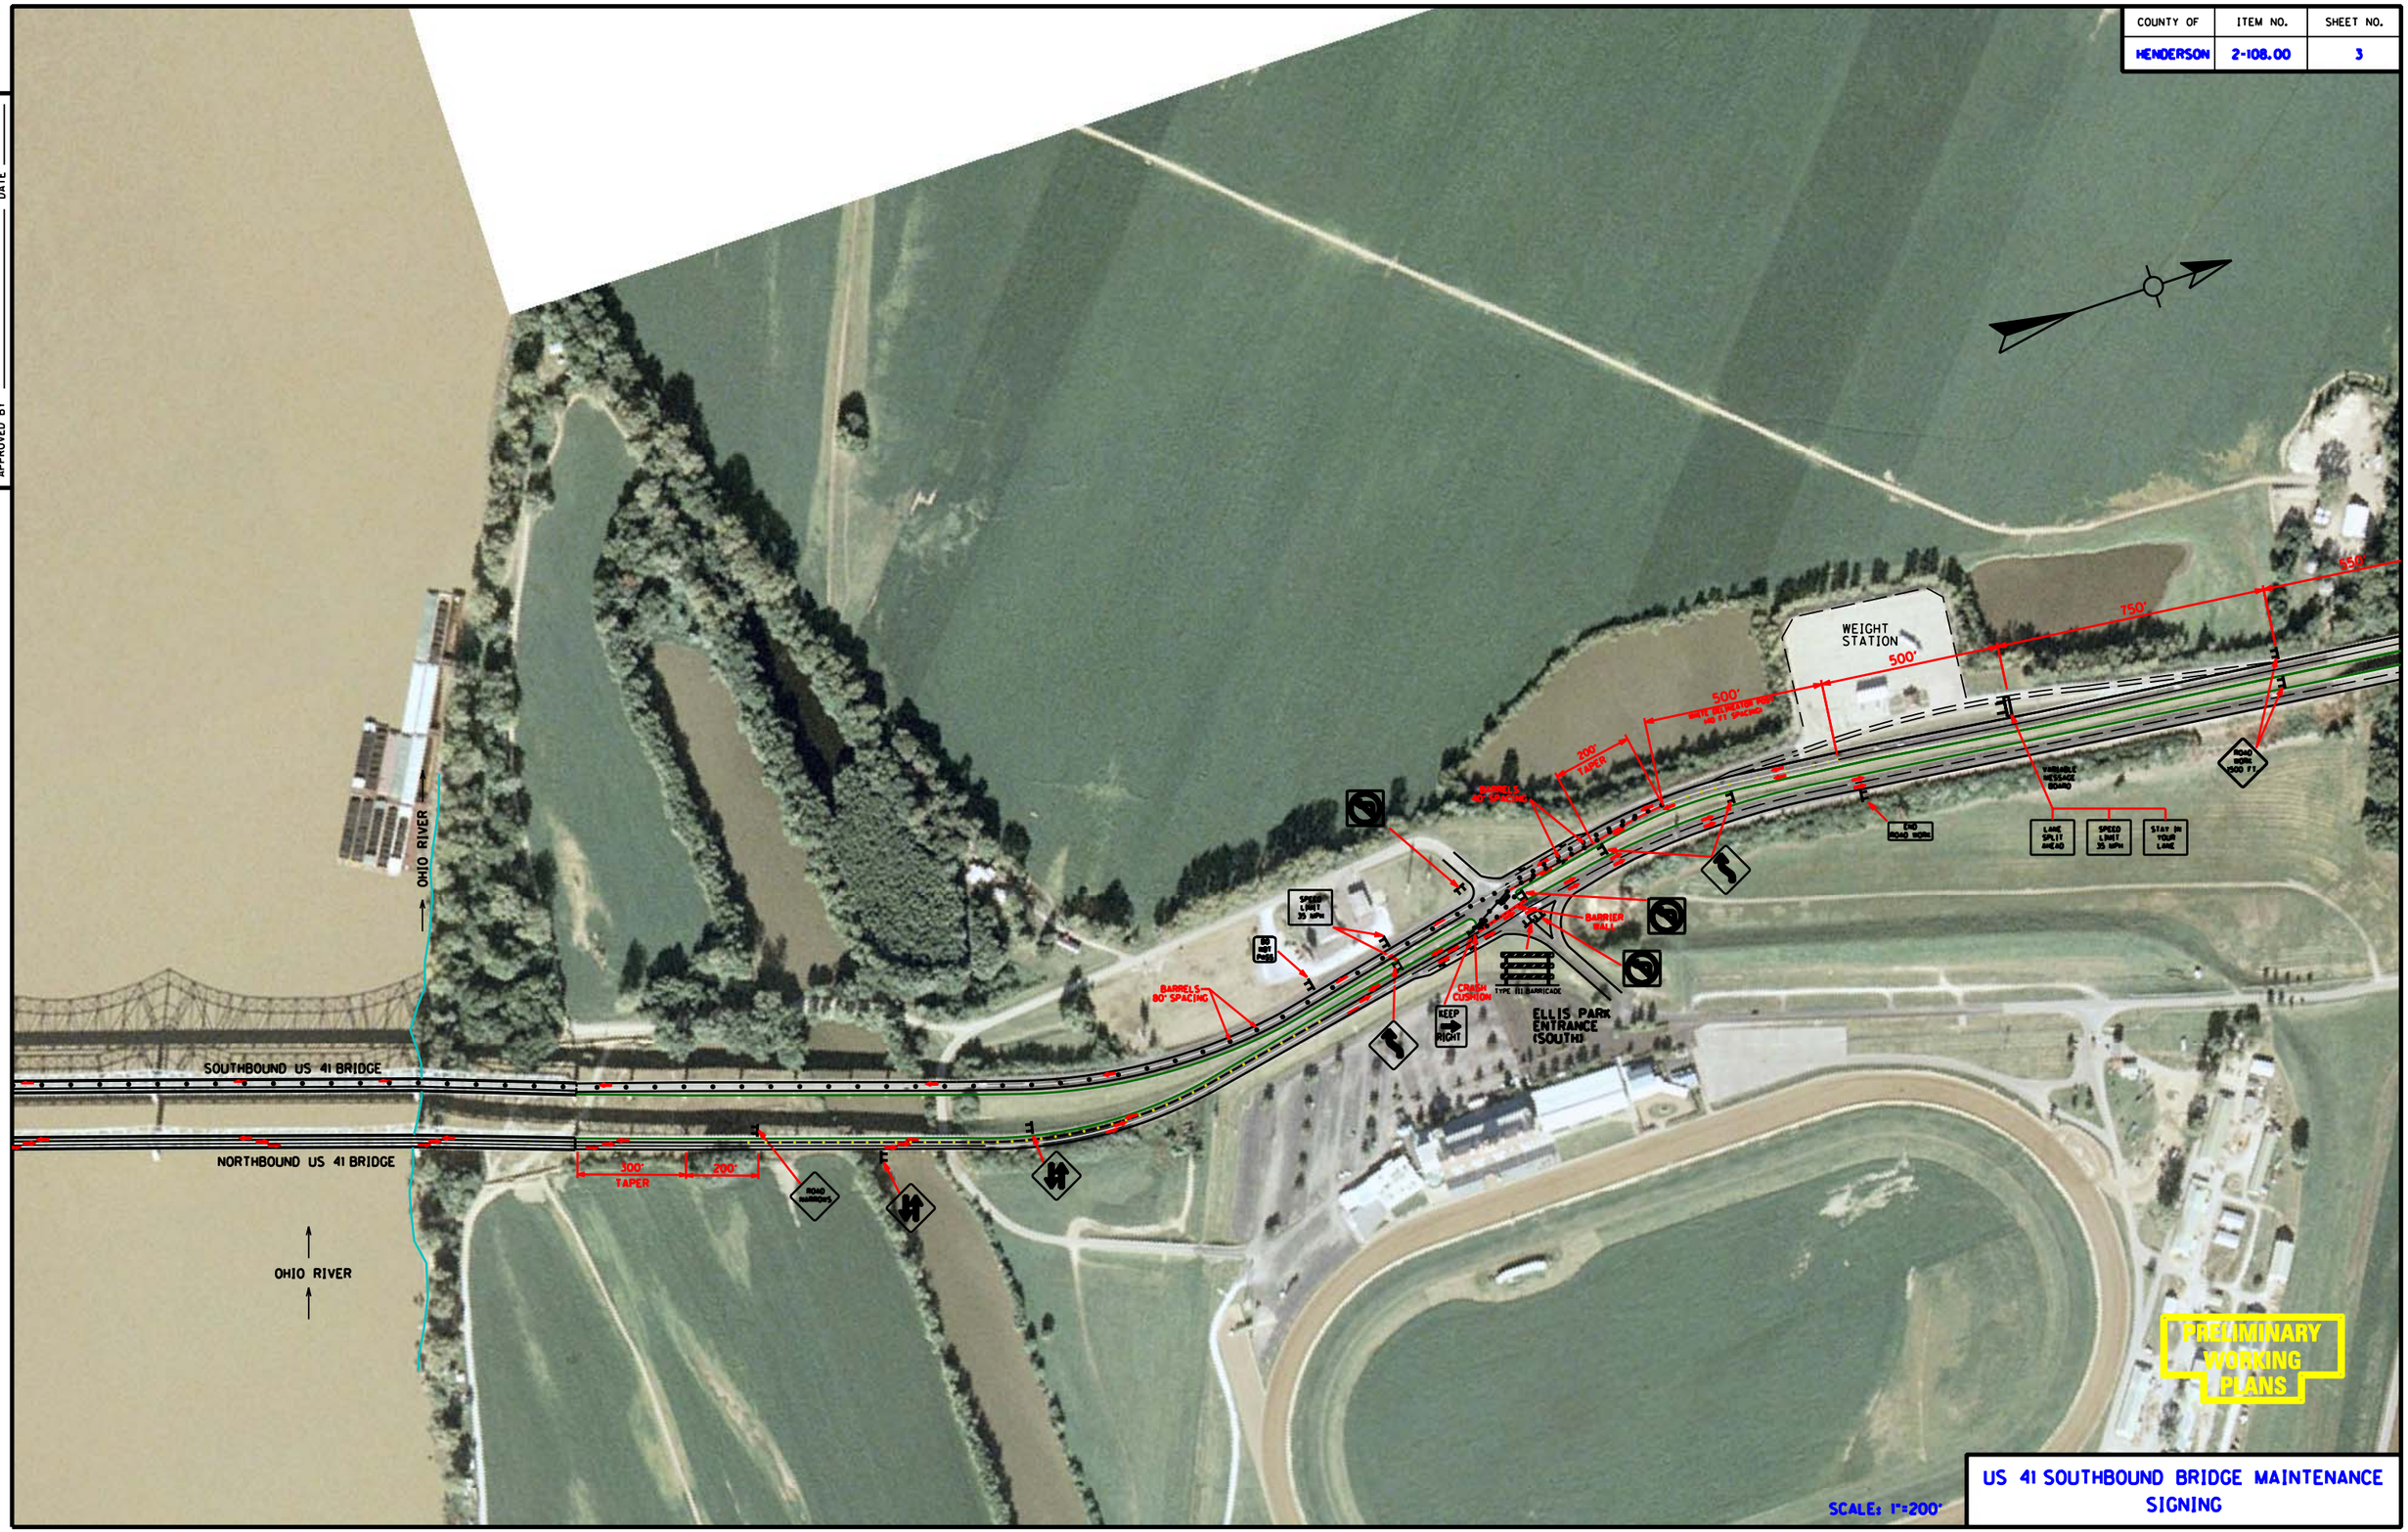

US 41 SOUTHBOUND BRIDGE MAINTENANCE SIGNING

USER: $$$$USER$$$$
DATE: $$$$DATE$$$$
FILE NAME: $$$$design$file$specification$$$$
E-SHEET NAME:

SB Bridge Mainenance_aerial PLOT SHEETS.dgn 4/2/2008 9:13:29 AM